


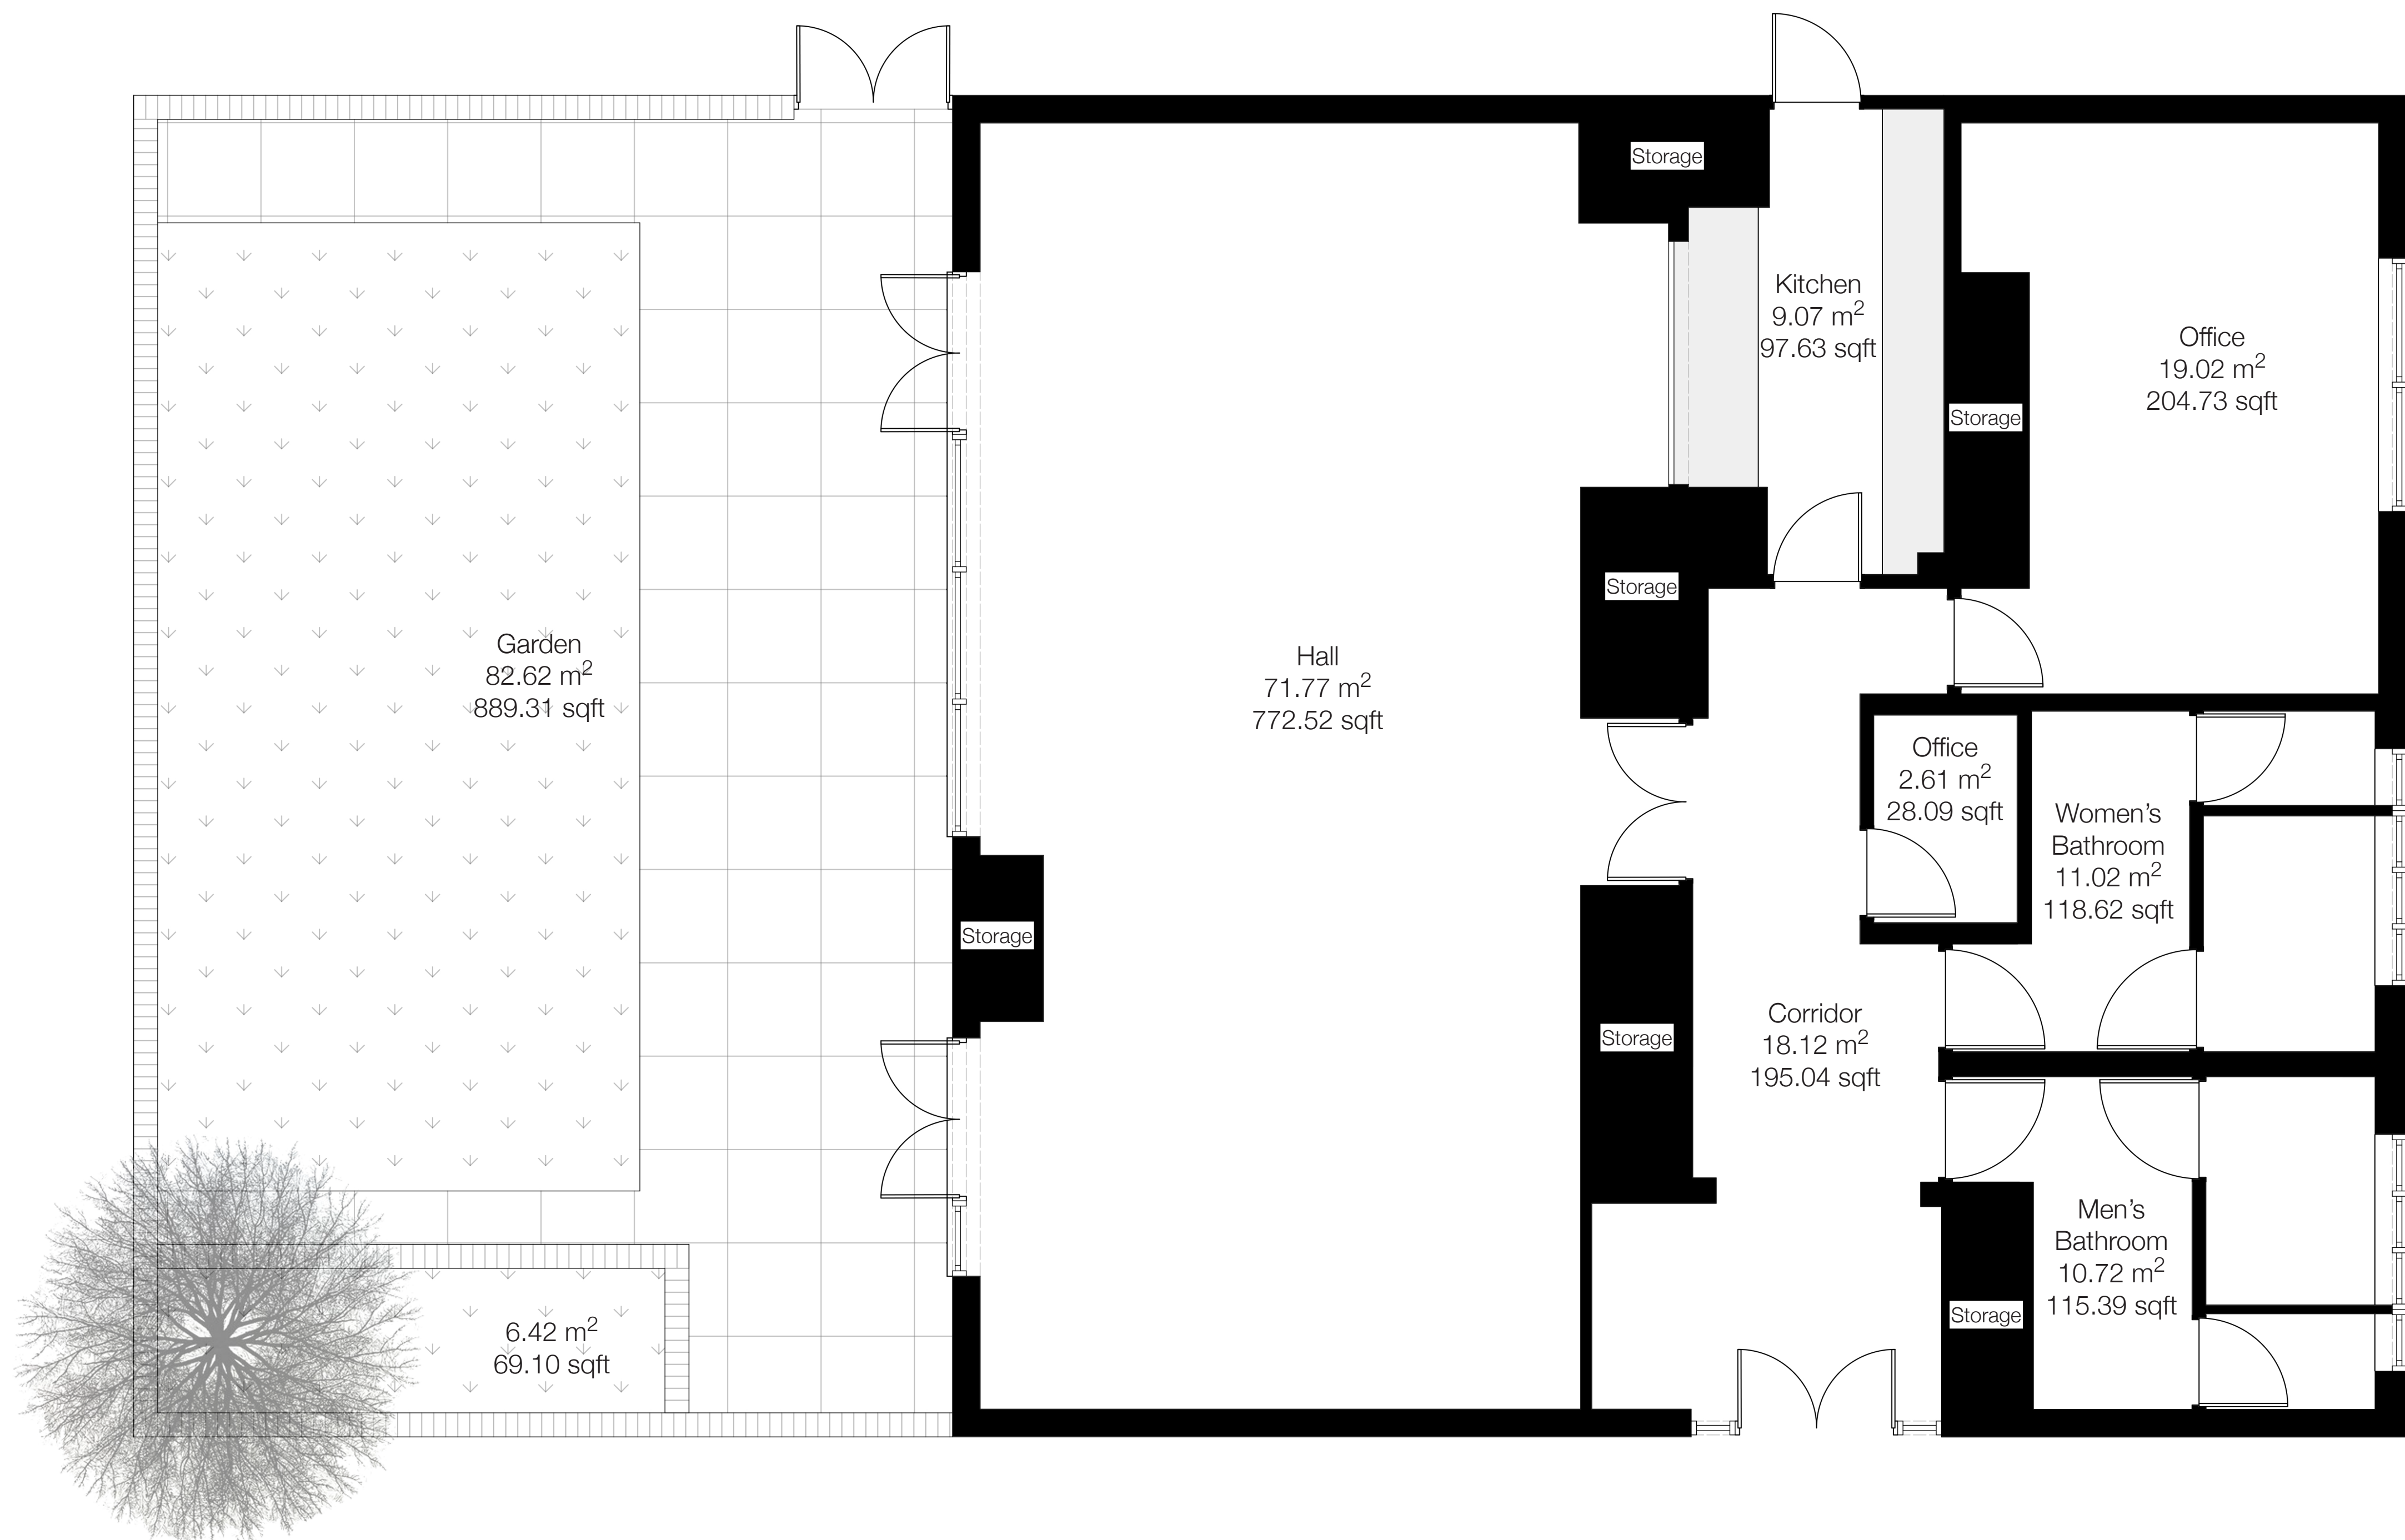

Title Existing Floor Plan
Client Lavender Hope CIC
Scale 1:1000 @ A1
Architect



Scale 1:1000 at A1
0 10 20 30 40 50 60 70 80 90 100 m